


LOCATION PLAN
SCALE 1:1000

DRAFT

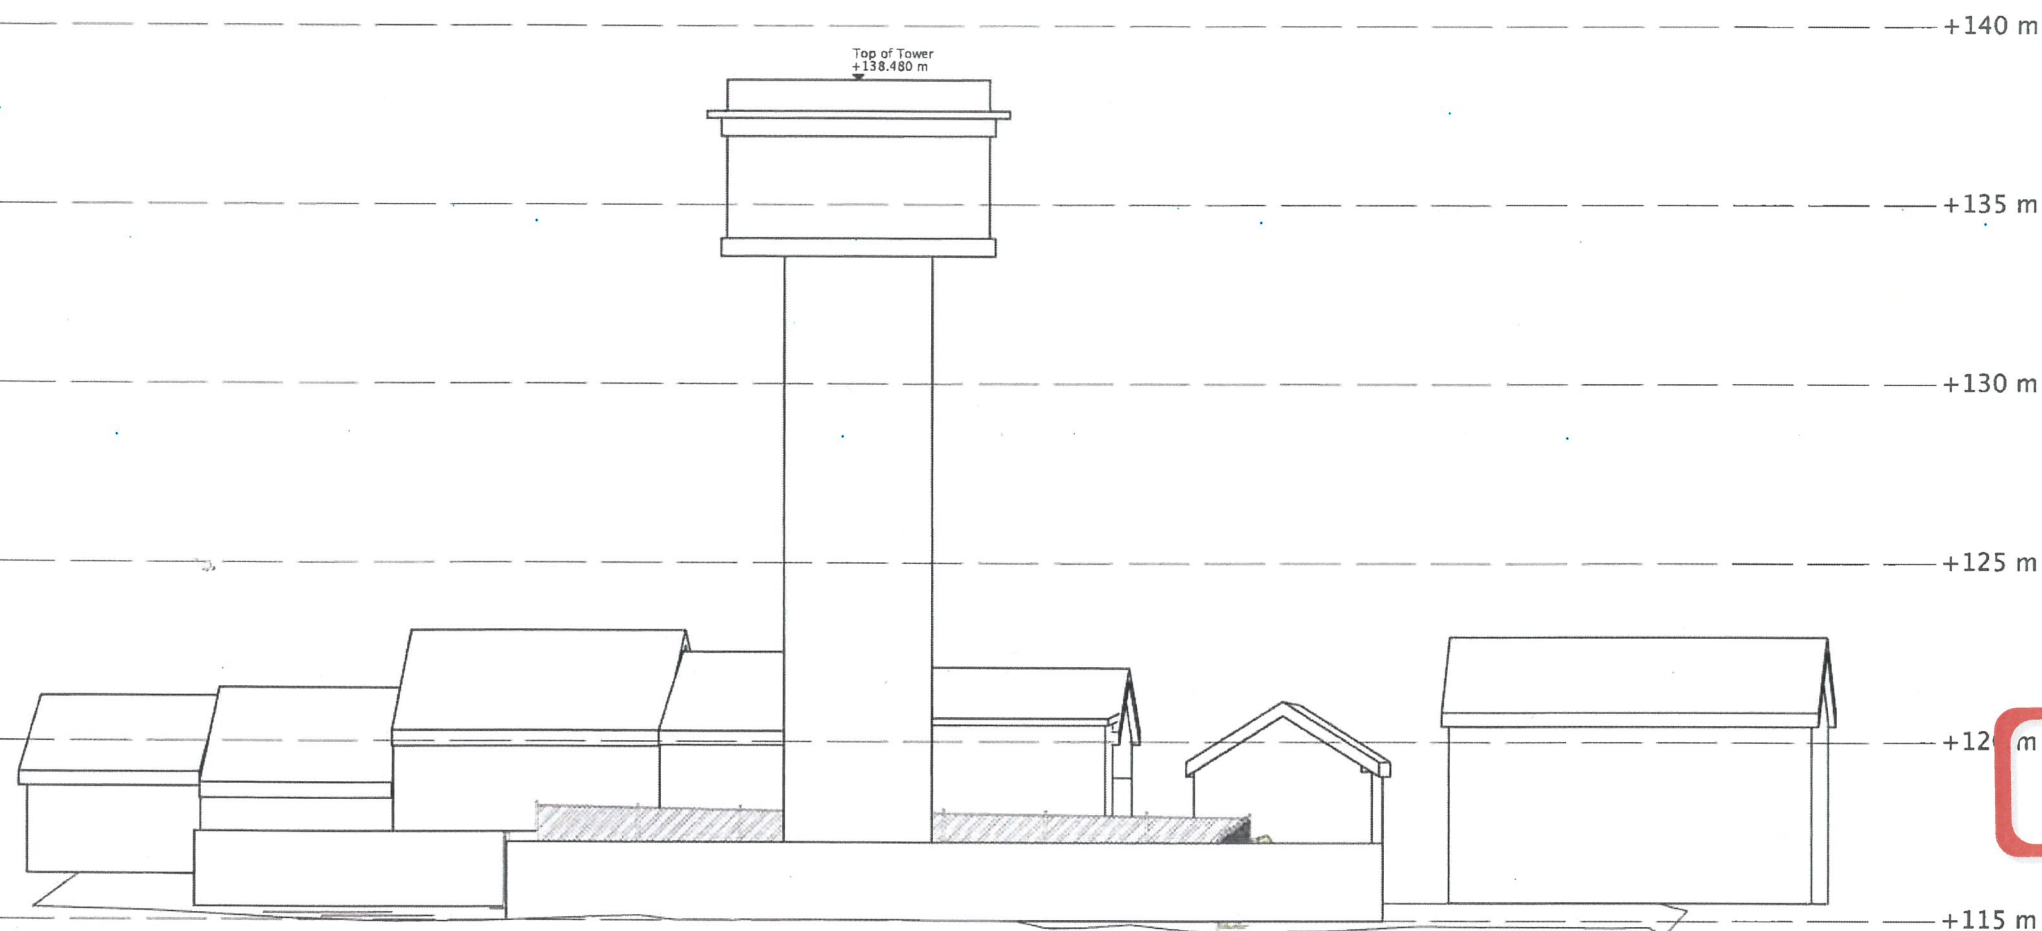

2 4 6 8 10 m
SCALE 1:200

IacDonald Ireland
ument is issued for the party which commissioned it and for specific purposes connected with the captioned project only. It should not be relied upon by any other party or used for any other purpose.
pt no responsibility for the consequences of this document being relied upon by any other party, or being used for any other purpose, or containing any error or omission which is due to an error or omission in data supplied to us by other parties.

Reproduced from the Ordnance Survey Ireland by
Permission of the Government. Licence no. 3-3-34

T M
DONALD

5 Eastgate Avenue
Eastgate
Little Island
Cork
Ireland
T +353 (0) 21 4809800
F +353 (0) 21 4809801
W www.mottmac.com

Client



Rev	Date	Drawn	Description	Ch'k'd	App'd	Title	Drawn	D Gallagher	
						Kildorrery Reservoir Upgrade	Checked	C O'Dwyer	
						Planning Application	Approved	F McGivern	
						Existing Site - Northern Elevation	Scale at A3 1:200		
						Drawing Number	Security	Status	Rev
						MMD-371948-C-DR-00-XX-0310	STD	PRE	P1
P1	--	DGal	Issued for Planning	CODw	FMcG				