




LOCATION PLAN  
SCALE 1:1000

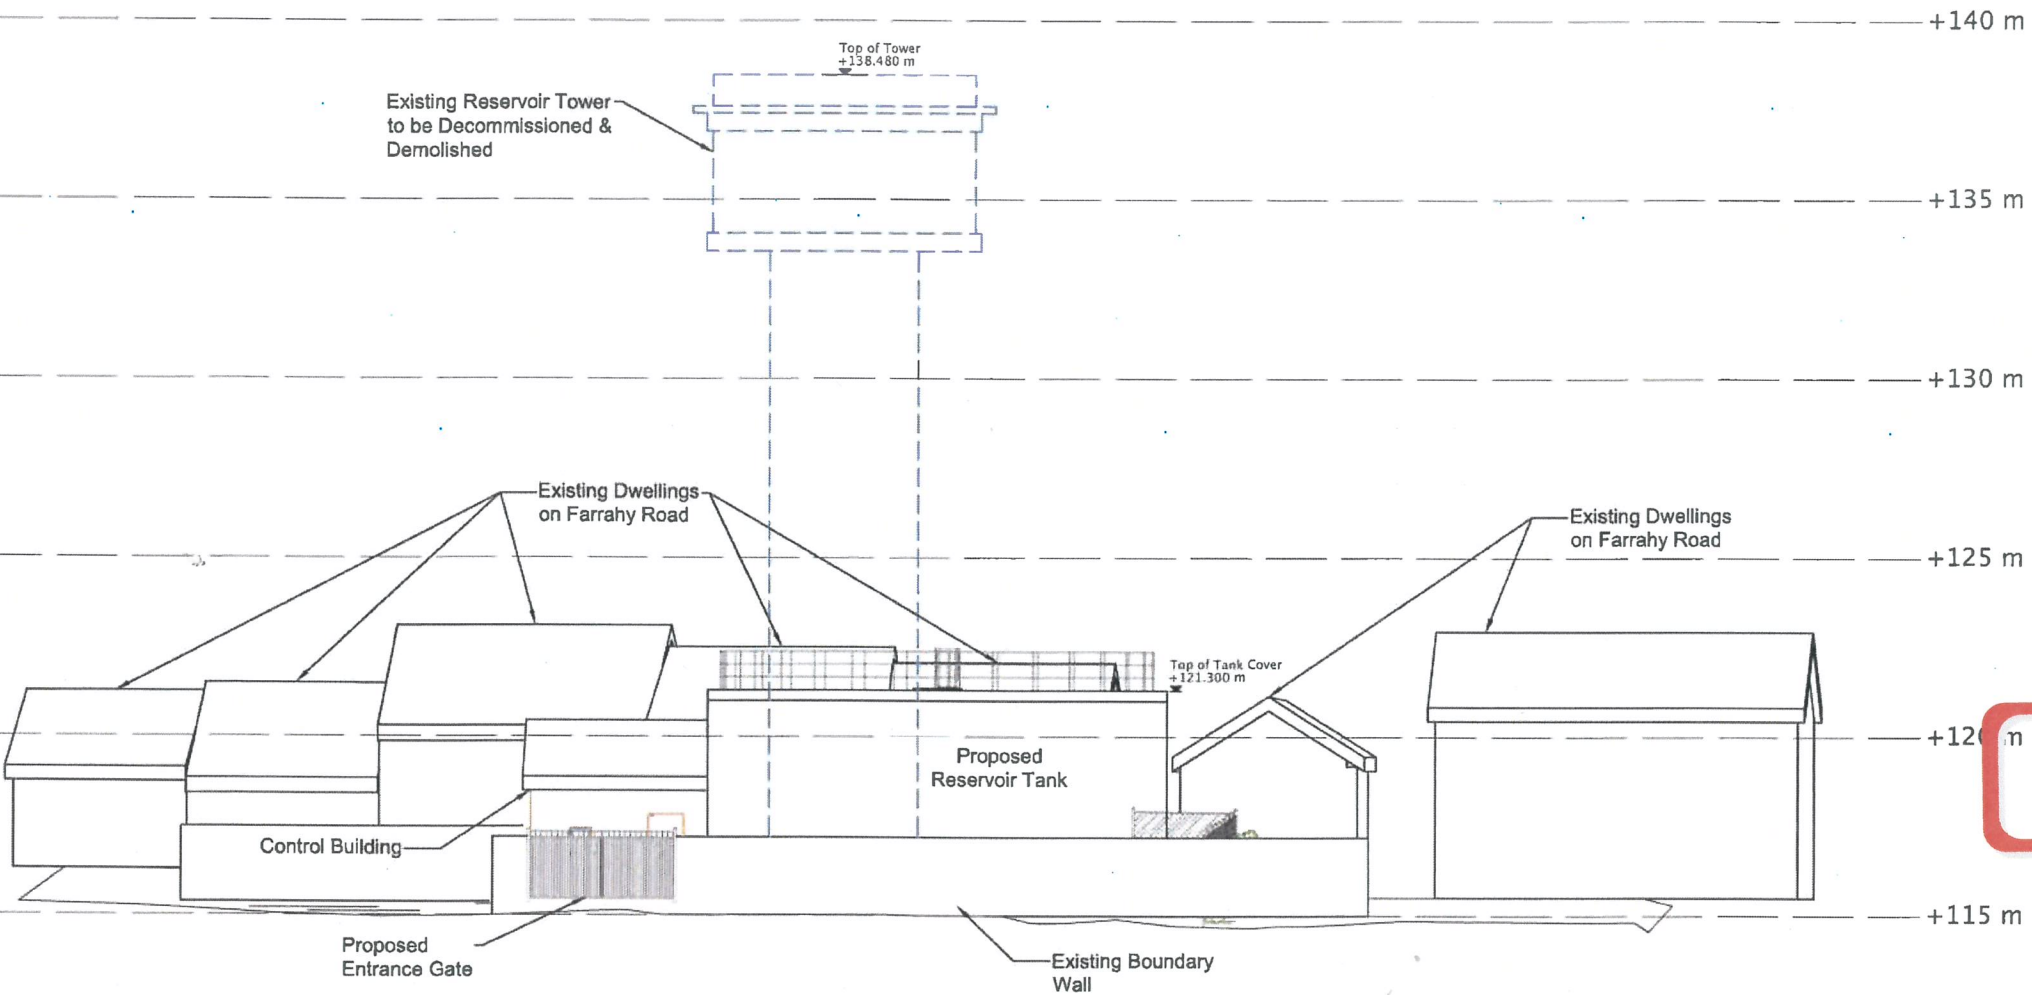

**DRAFT**

acDonald Ireland  
ment is issued for the party which commissioned it and for specific purposes connected with the captioned project only. It should not be relied upon by any other party or used for any other purpose.  
ot no responsibility for the consequences of this document being relied upon by any other party, or being used for any other purpose, or containing any error or omission which is due to an error or omission in data supplied to us by other parties.

Reproduced from the Ordnance Survey Ireland by  
Permission of the Government. Licence no. 3-3-34

 5 Eastgate Avenue Eastgate Little Island Cork Ireland T +353 (0) 21 4809800 F +353 (0) 21 4809801 W www.mottmac.com	Client 	Rev	Date	Drawn	Description	Ch'k'd	App'd	Title Kildorrery Reservoir Upgrade  Planning Application Proposed Site - Northern Elevation  Drawing Number MMD-371948-C-DR-00-XX-0314	Drawn	D Gallagher	
									Checked	C O'Dwyer	
									Approved	F McGivern	
									Scale at A3 1:200		
		P1	--	DGal	Issued for Planning	CODw	FMcG		Security STD	Status PRE	Rev P1